L.P.No. 6/91/P.F.U/HUDA


FILE NO. 5735/N/HUDA/89.

PROPOSED LAY OUT PLAN IN SURVEY NOS. 36/B/2, 37, 38, 39, 40/A, 40/B, 40/C, 42, 43, 45/1/2, 46/2, 48/2 AT SERILINGAMPALLY VILLAGE. R.R. DISTRICT.

SCALE 1:600

REFERENCE

SITE BOUNDARY —·——·——·——

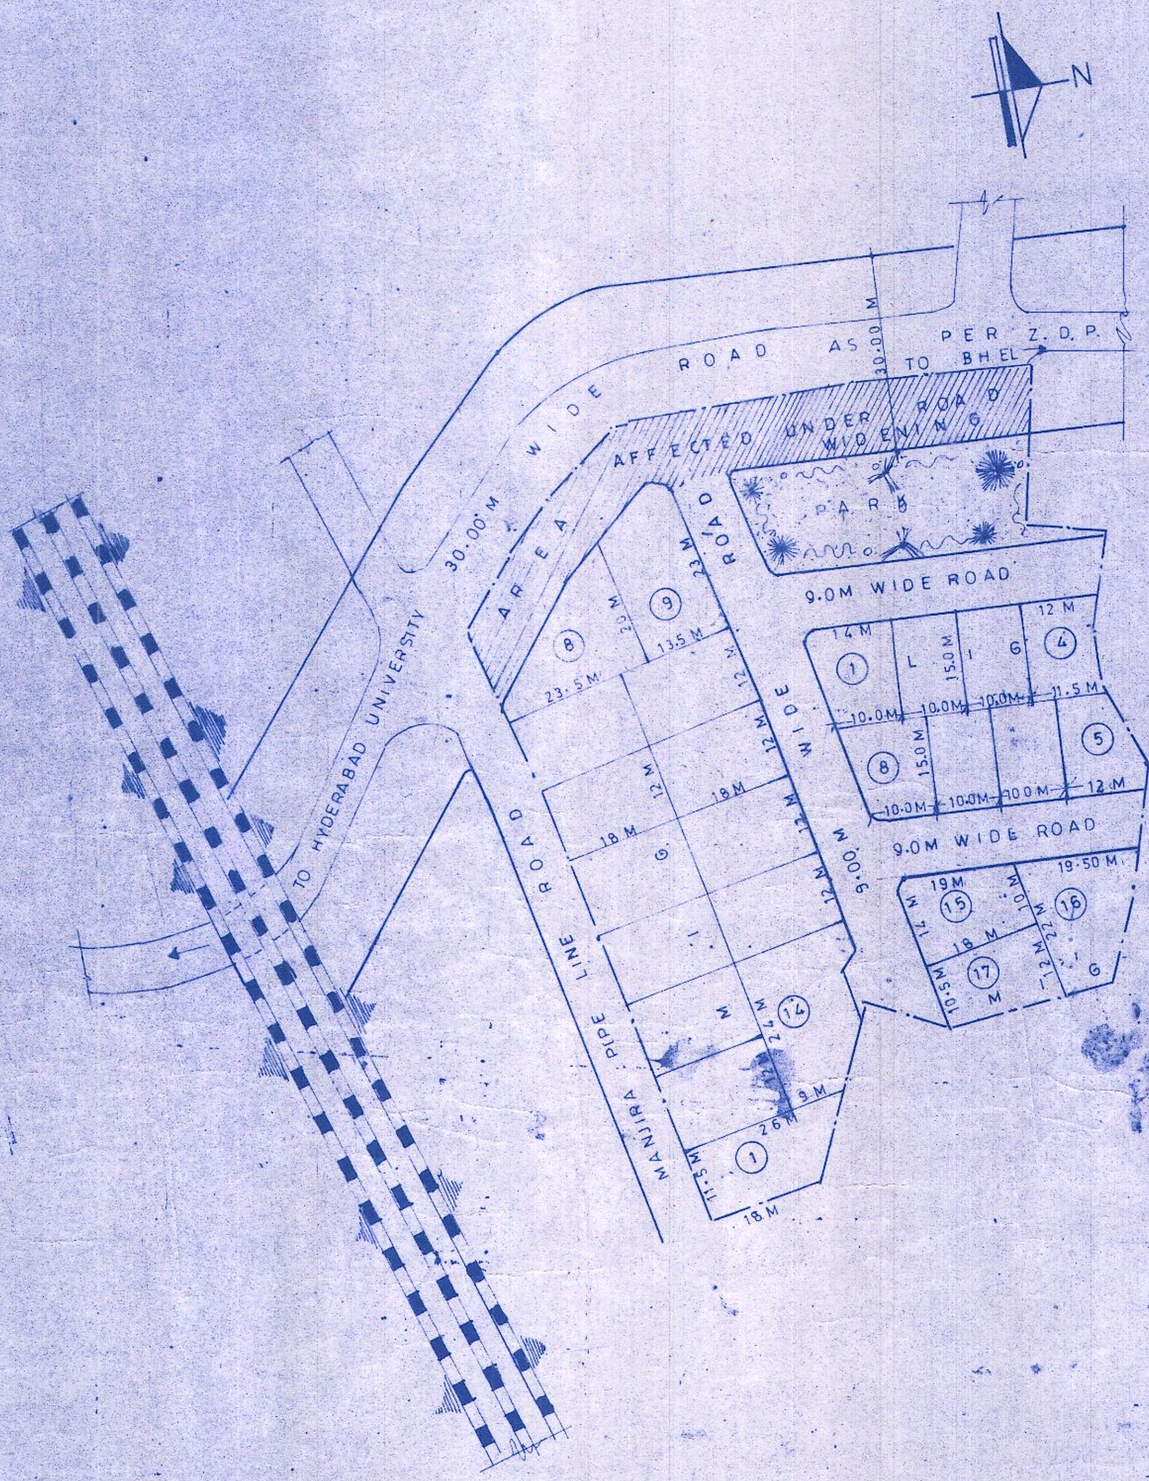

AREA DETAILS

PARTICULARS	AREA	PERCENTAGE
PLOTTED AREA	0.488 HECT.	66.85 %
OPEN AREA	0.075 HECT.	1.027 %
ROAD AREA	0.167 HECT.	22.88 %
NET AREA	0.730 HECT.	100.00 %

TOTAL SITE AREA 2 ACS. 30 GTS OR 0.830 HECT.
AREA AFFECTED UNDER ROAD WIDENING 0.10 HECT.
NET AREA 0.73 HECT

M.I.G	12.00 X 18.00	216.00 SQ.MTS.	17 PLOTS
L.I.G.	10.00 X 15.00 M	150.00 SQ.MTS.	8 PLOTS
TOTAL NOS. OF PLOTS		25.	

VICE-CHAIRMAN	
CHIEF PLANNING OFFICER	6/6/91
PLANNING OFFICER	V.V. Ramana Reddy
ASST. PLANNING OFFICER	
JUNIOR PLANNING OFFICER	K Singh 6/6/91
ARCH.D'MAN	

HUDA